

Declaratory Resolution.

No. 251 ✓

Opening an Alley through the east 10 ft
of lot N^o 34 bl to Civic Ad^r

Plat approved Dec. 5th 1912

Resolution adopted Dec. 5th 1912

Resolution confirmed Jan. 2nd 1913

Assessment Roll approved March 3rd /13

Assessment Roll confirmed March 27th /13

DECLARATORY RESOLUTION NO. 251-1912.

For the opening of an alley through the east ten (10) feet of Lot No. 34 Chute and Prince's Addition.


Resolved by the Board of Public Works of the City of Fort Wayne, Indiana, That it is desired and deemed necessary to open an alley ten (10) feet in width from Dawson Street to the first alley north of Dawson Street. Said opening as above described is to be made by condemning and appropriating for alley purposes the east ten (10) feet of Lot No. 34 Chutes and Princes Addition to the City of Fort Wayne.

All of the above described alleys- streets and lots and lands being situated in the East half of the Northwest quarter of Section 11, Township 30 North, Range 12 East, Allen County, Indiana and within the corporate limits of the City of Fort Wayne, Indiana.

All as shown by a plan of such proposed alley opening as above described now on file in the Department of Public Works of said City.

The property which may be injuriously or beneficially affected by the opening of said alley as above described is described as Lots Numbers 33, 34, 35 and 36 Chute and Prince's Addition to the City of Fort Wayne, Indiana.

Adopted this 5th day of December 1912.

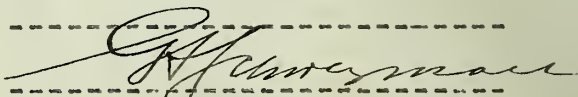




Board of Public Works.

Attest: A. W. Becker
Clerk.

PROPOSED PLAN OF THE OPENING
 OF A 10 FT. ALLEY ON THE EAST LINE
 OF LOT №34, CHUTE & PRINCE ADDITION.

DEC. RES. №251. - 1912

7/10/12

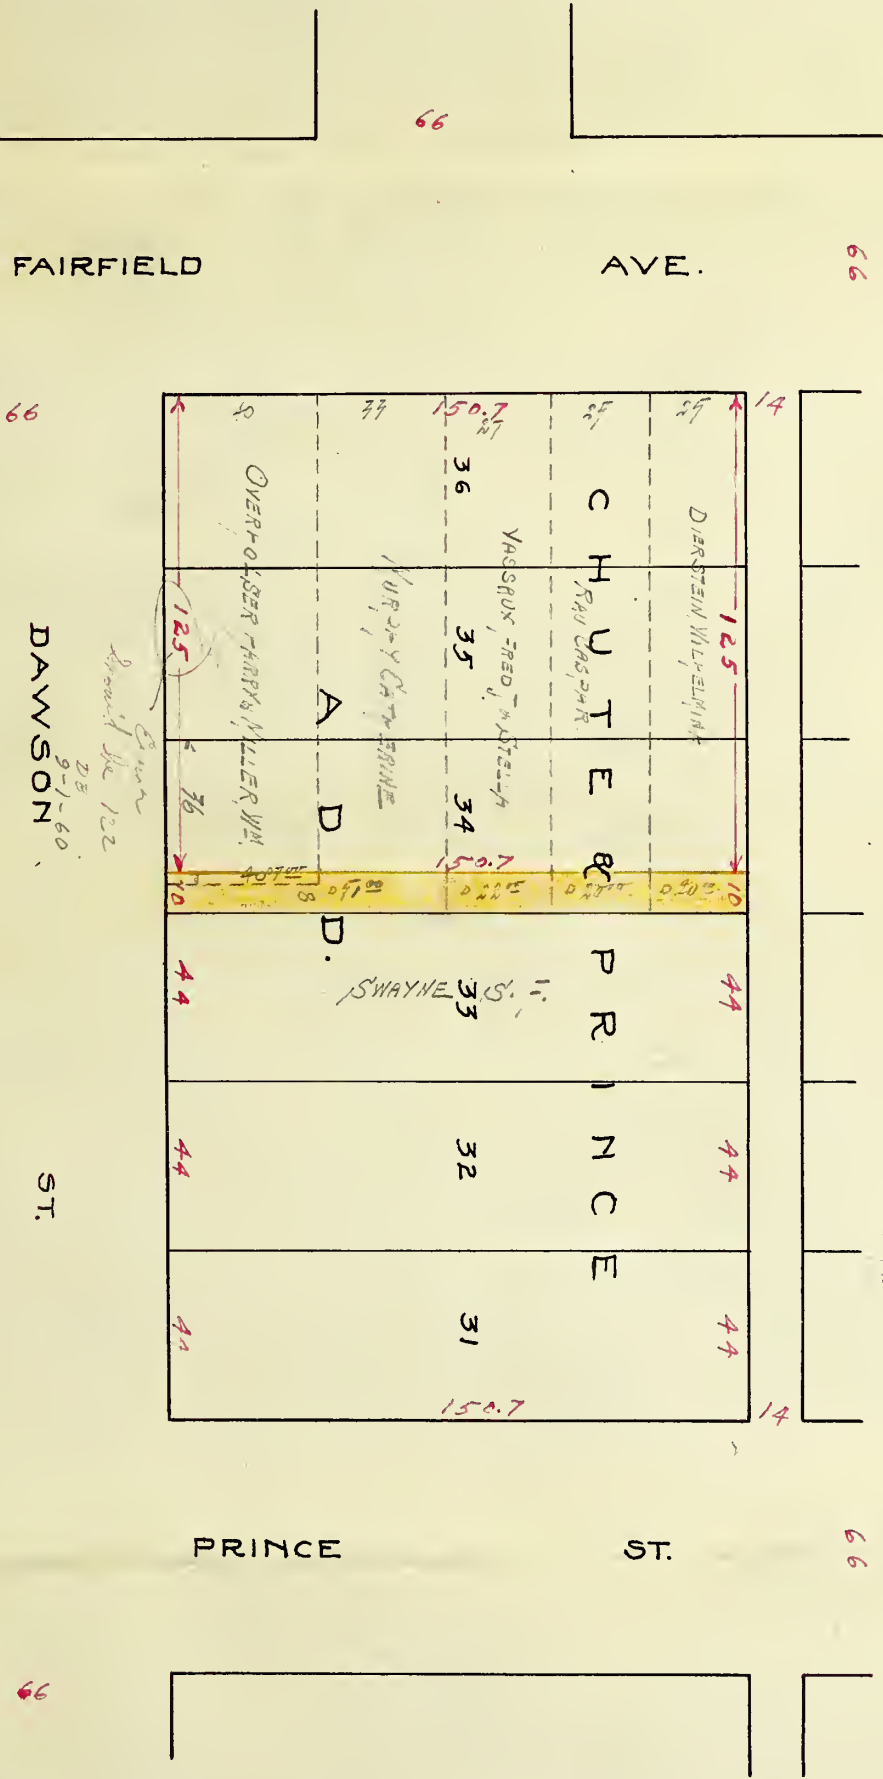

scale 1" = 50'

Fort Wayne, Ind. Oct. 24, 1912.

Mr. F. M. Randall,
City Civil Engineer,

Dear Sir,

You are hereby directed to prepare a plat showing the proposed opening of a 10 foot alley through the East 10 feet of lot No. 34 Chute and Prince Addition from Dawson Street to the alley north of Dawson Street.

Respectfully yours,

Board of Public Works,

H. W. Becker
Clerk.

PETITION

Fort Wayne, Ind. Oct. 22, 1912.

TO THE BOARD OF PUBLIC WORKS OF THE CITY OF FORT WAYNE:

Gentlemen:

The undersigned, owners of real estate Fronting on Fairfield Avenue, from Dawson Street to The First alley North of Dawson St. respectfully petition for the passage of a resolution providing for The Opening of a 10 foot alley through the East 10 feet of Lot No. 34 Chute and Princess Add. from Dawson Street to the First alley North of Dawson Street.

A. E. Murphy

1825 Fairfield Ave

N. Quershaeghe & W. C. Miller
1831 Fairfield Ave

F. J. Tassaux
1821 Fairfield Ave.



Digitized by the Internet Archive
in 2015

<https://archive.org/details/declaratoryresol0251unse>

Petition for Passage

of a Resolution for

Opening an Alley through
the E. 10 ft of lot N^c 34

between 4th Prince Add

from Dawson St.

the alley North

Filed With the Board of Public Works

1st ordered

Feb 24th 1912



